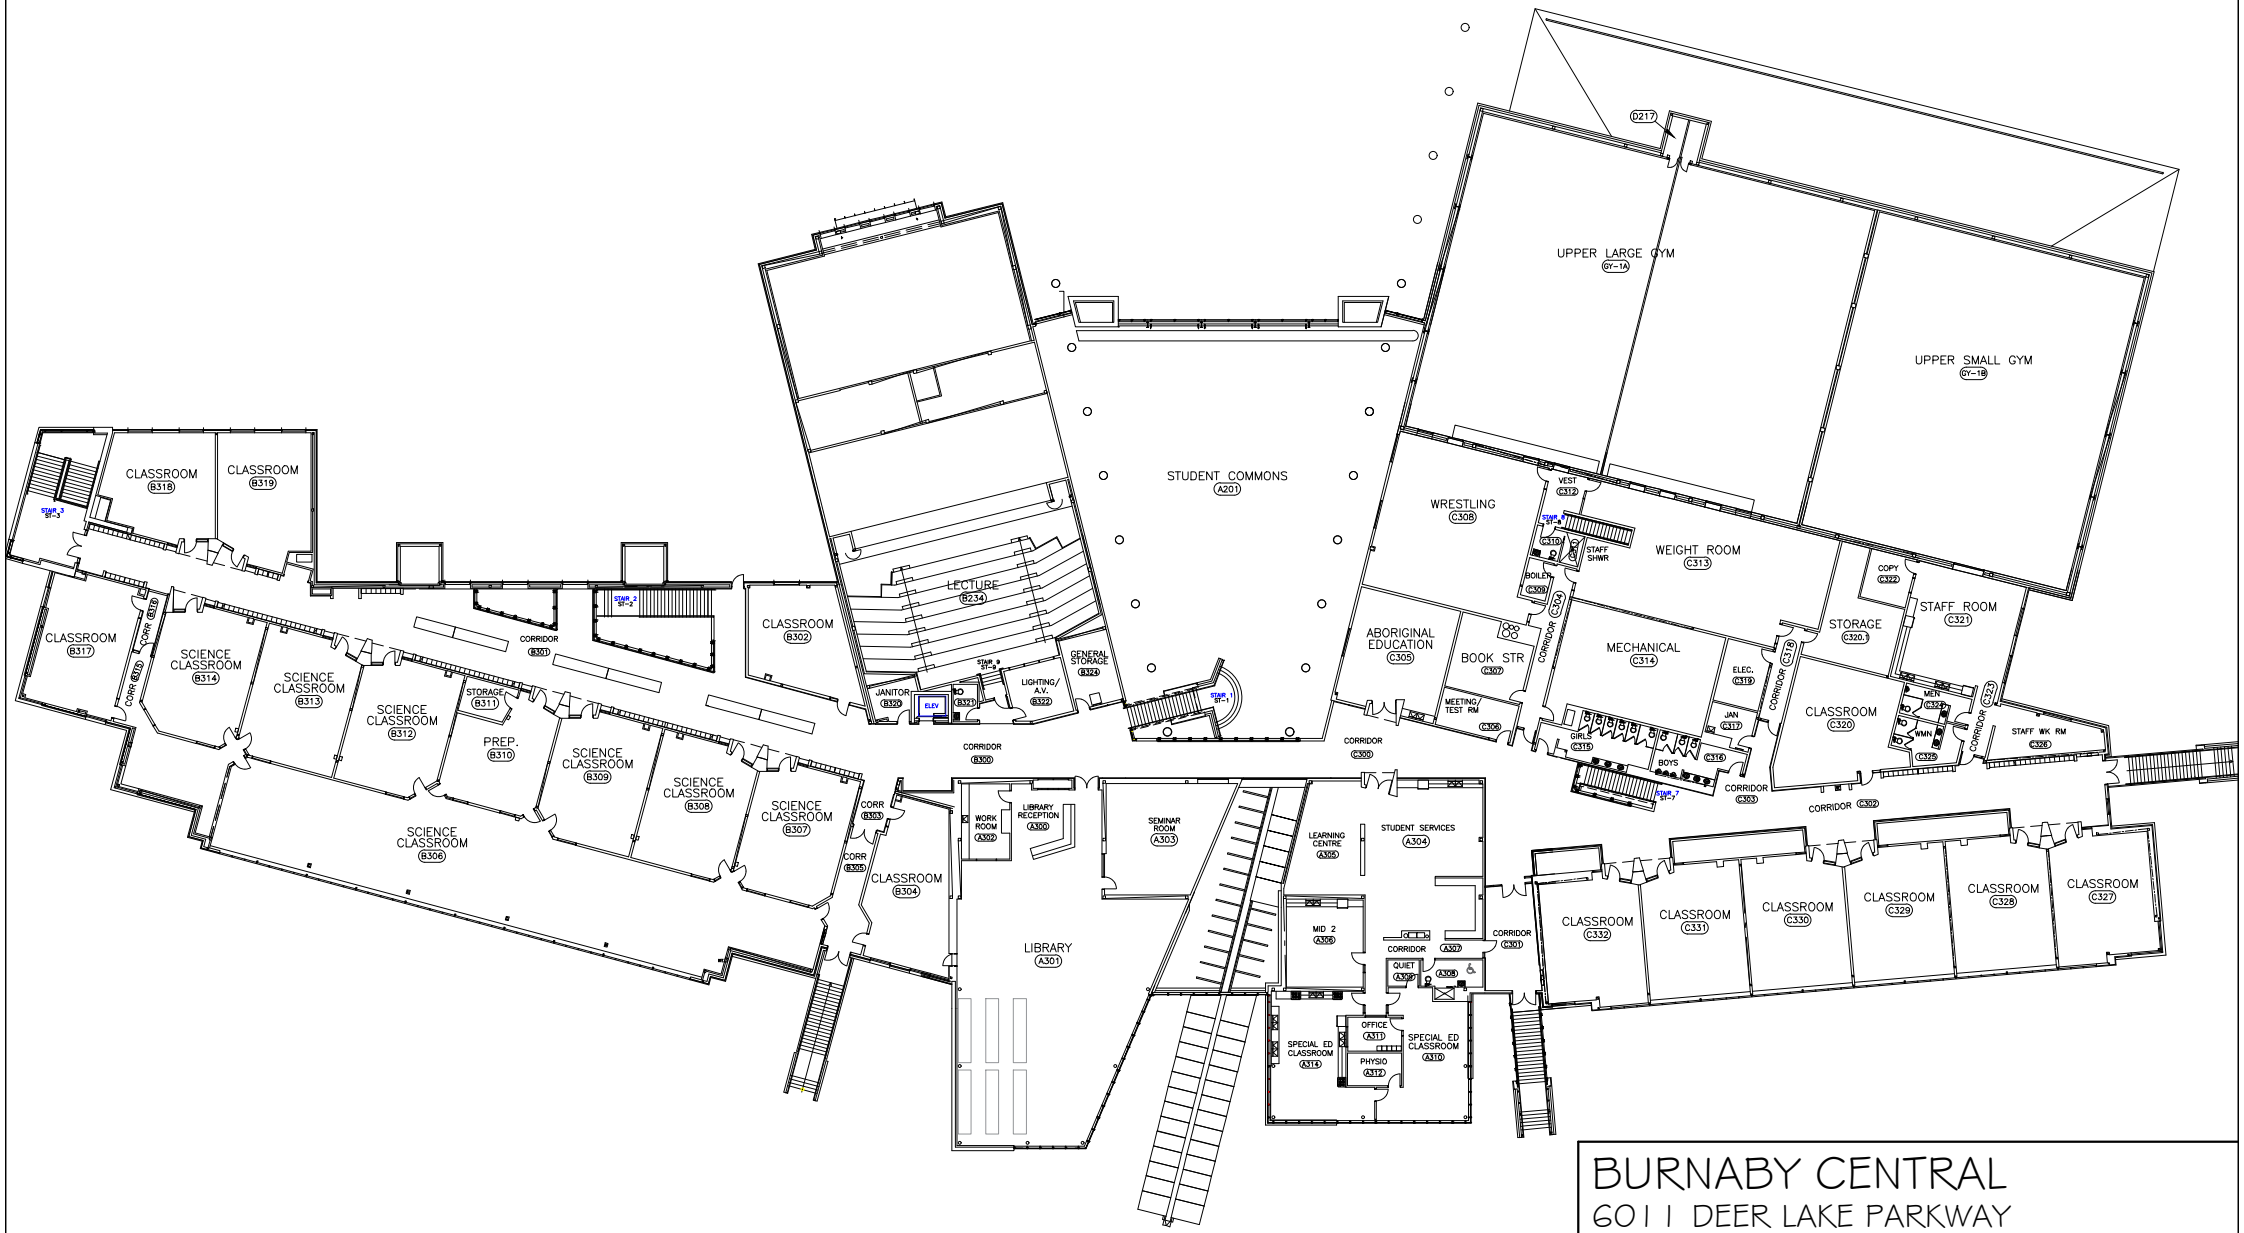

1 SECOND FLOOR

1:500

BURNABY CENTRAL

6011 DEER LAKE PARKWAY

FACILITIES - RECORD DRAWING

MARCH 2020

BOARD OF EDUCATION BURNABY SCHOOL DISTRICT 41

A 2.3